




Axonometrica esc 1:50

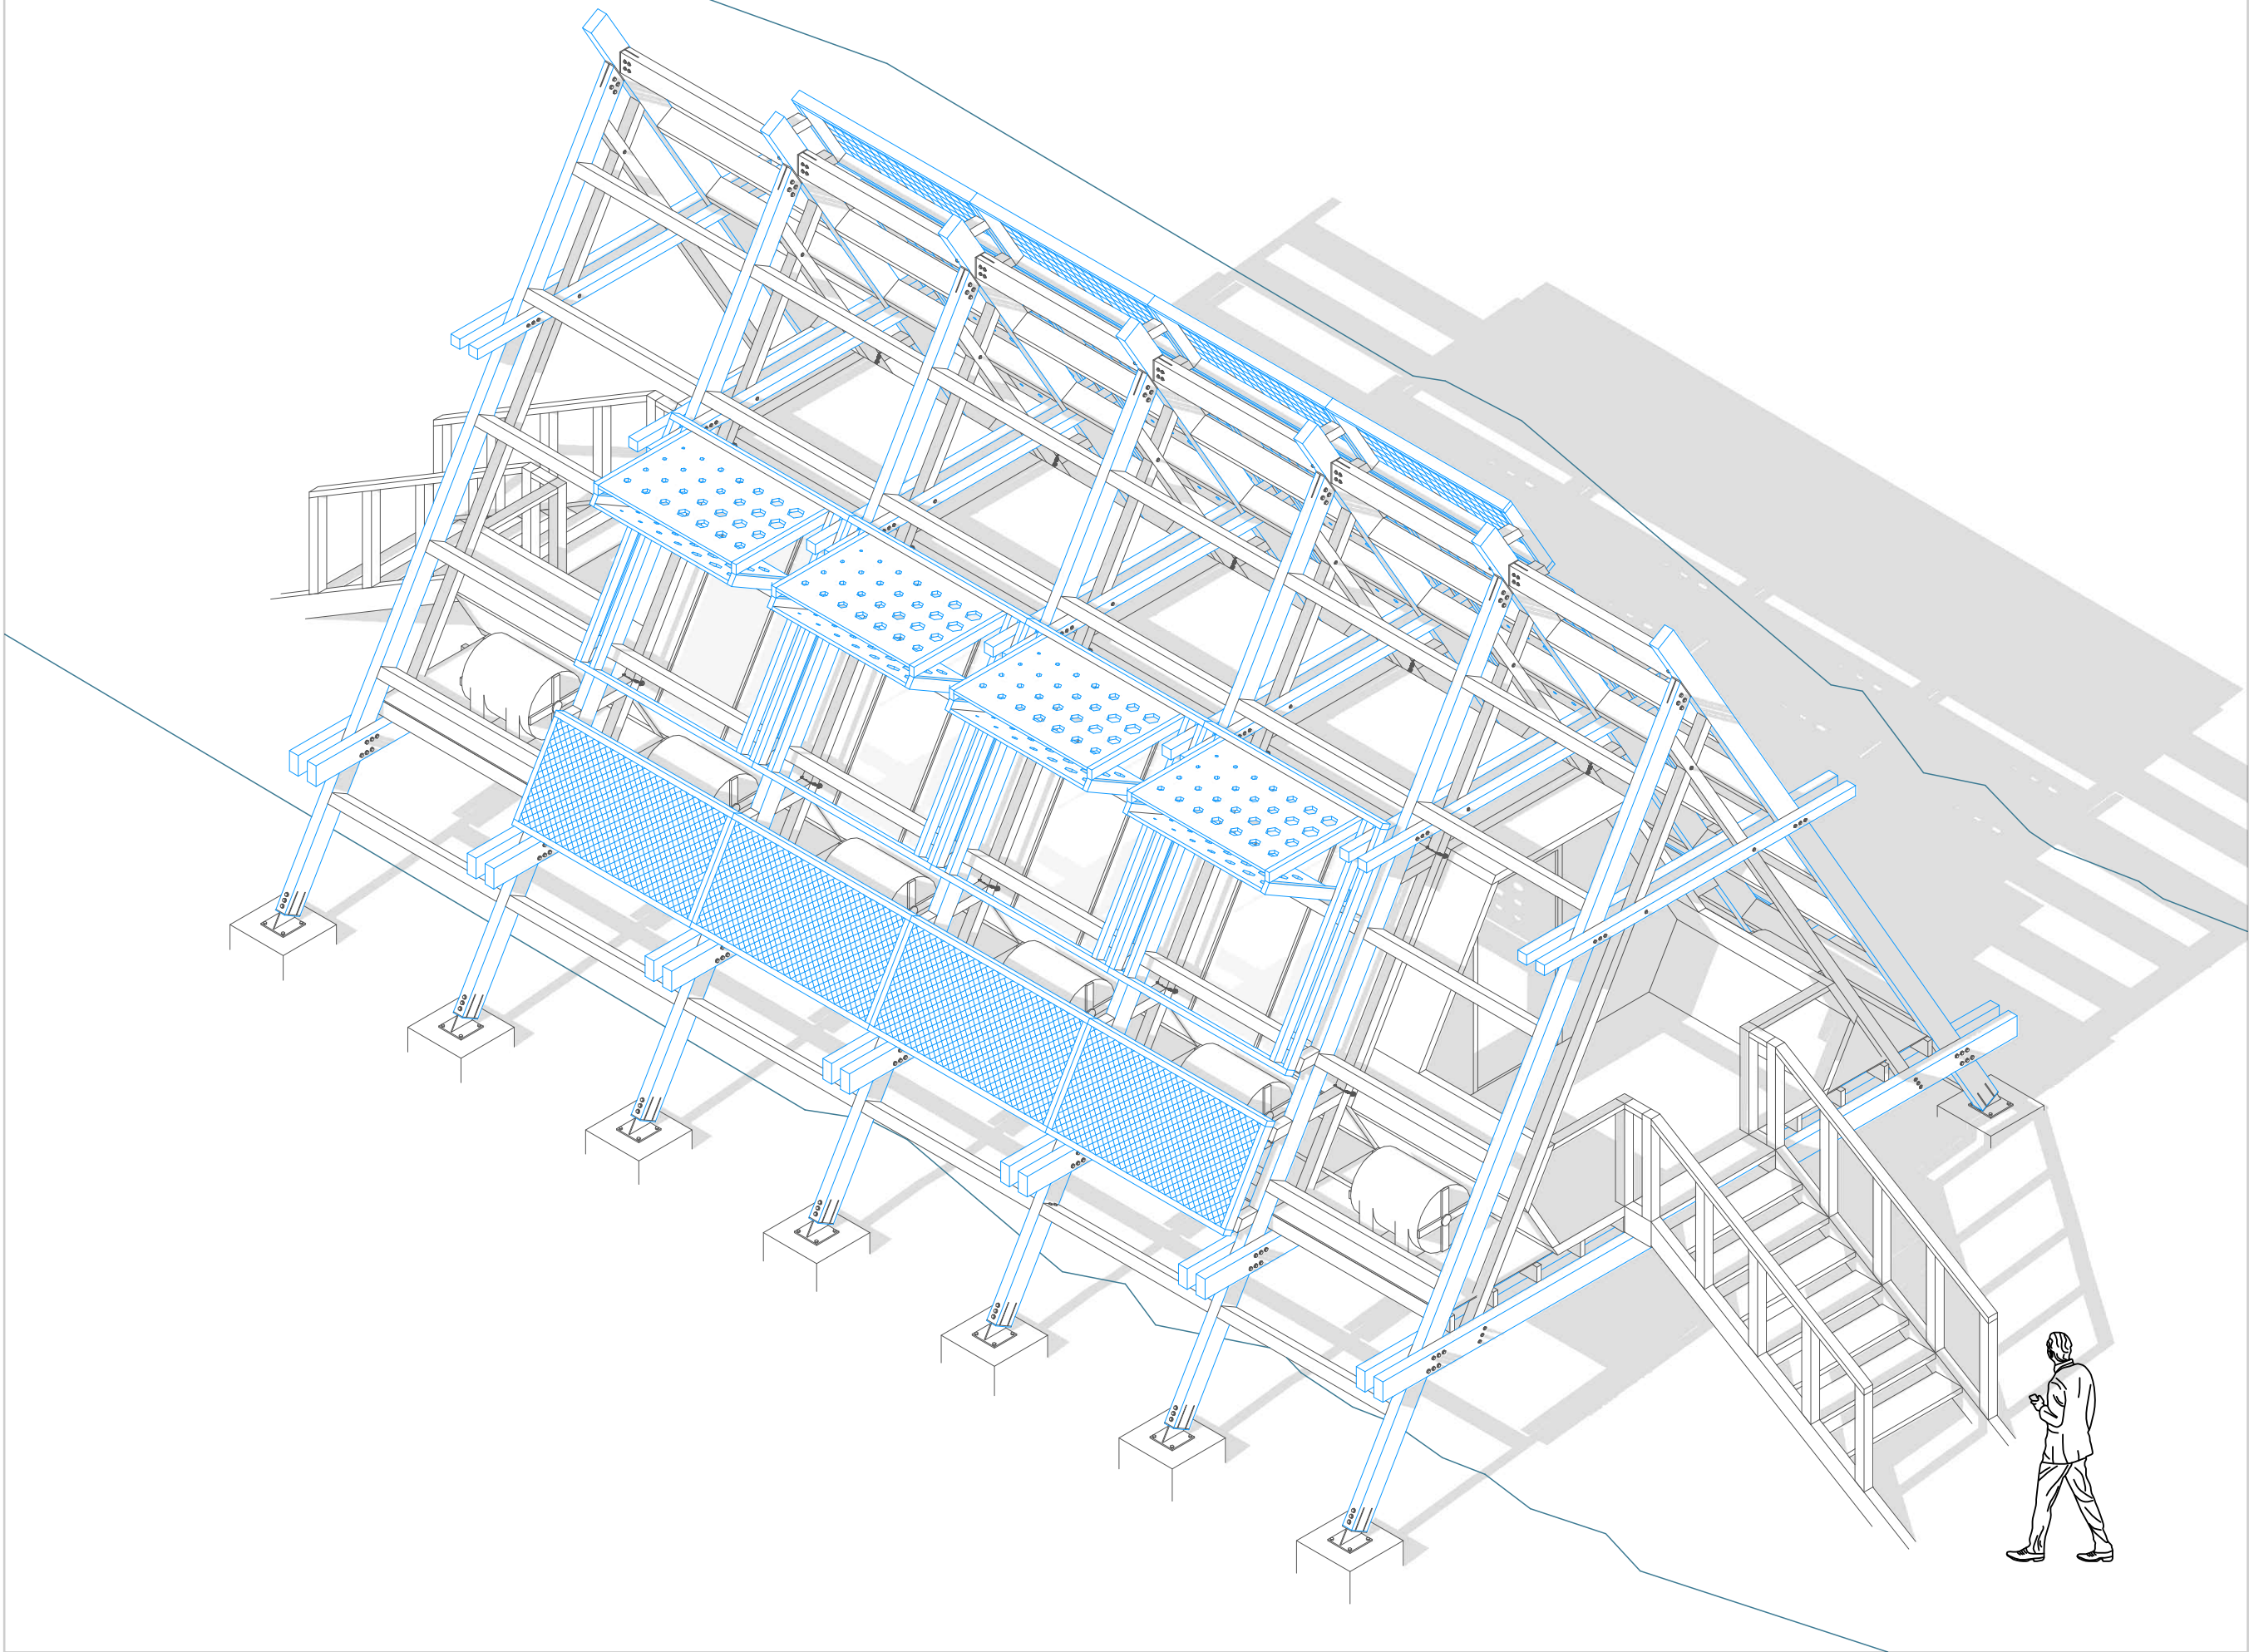


Corte esc 1:100

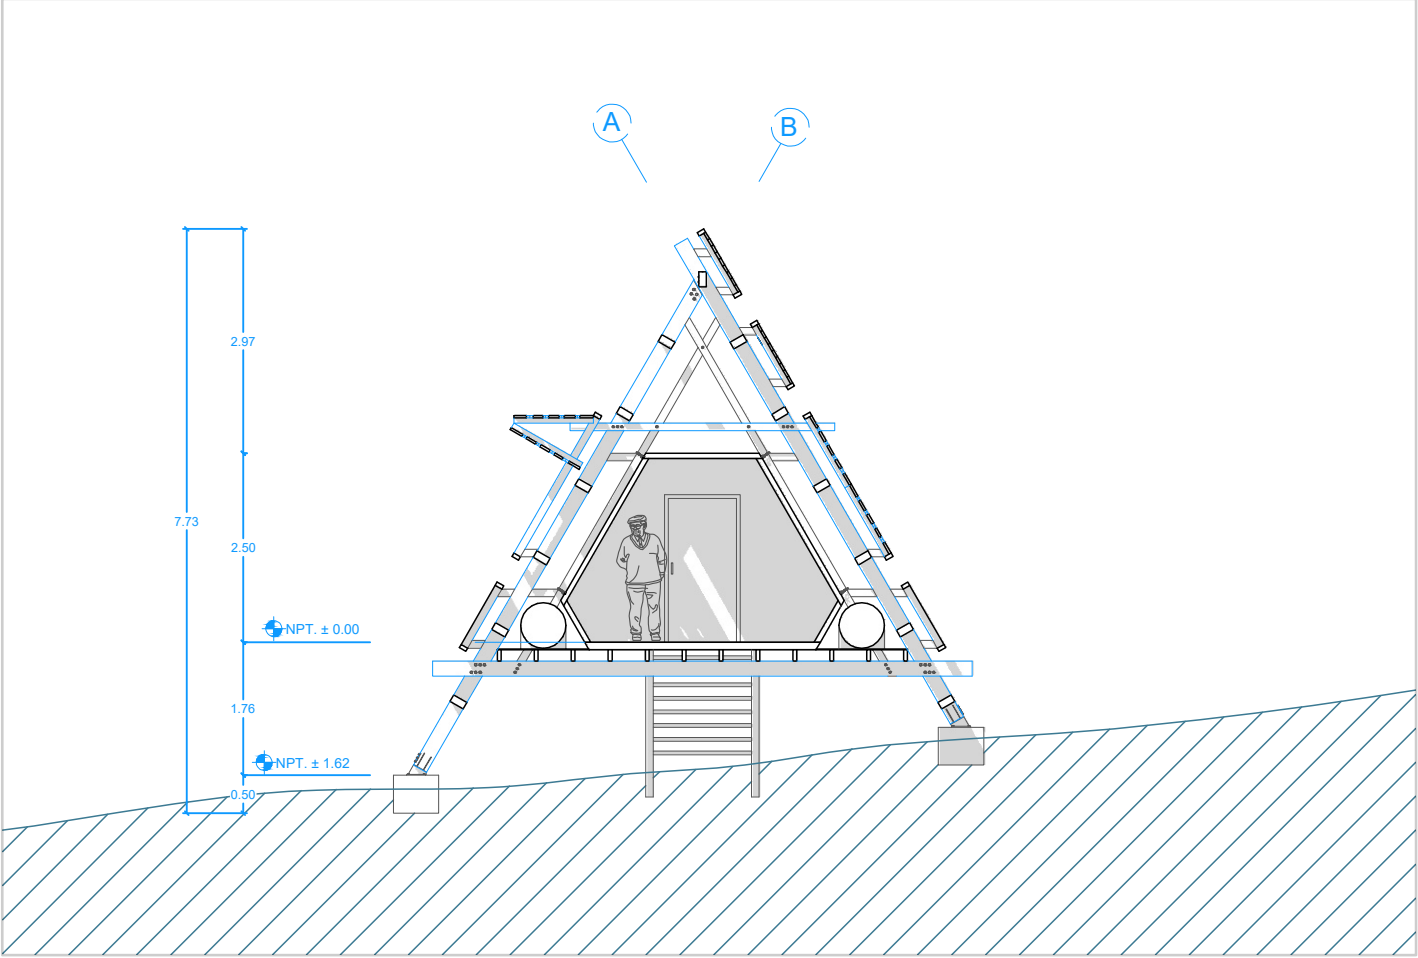

Corte esc 1:100

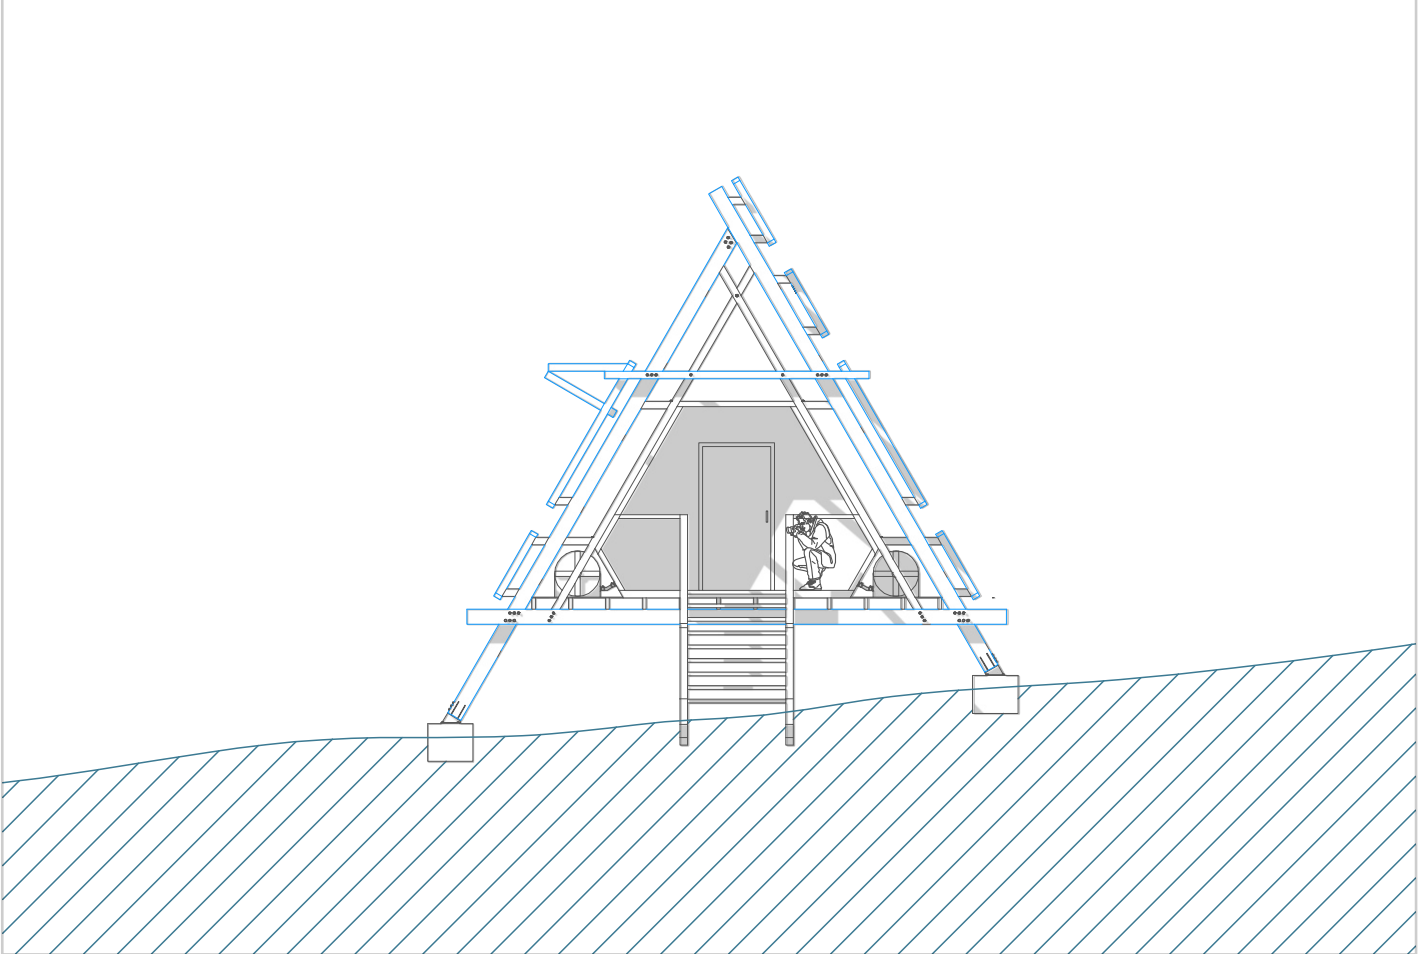

Corte esc 1:100

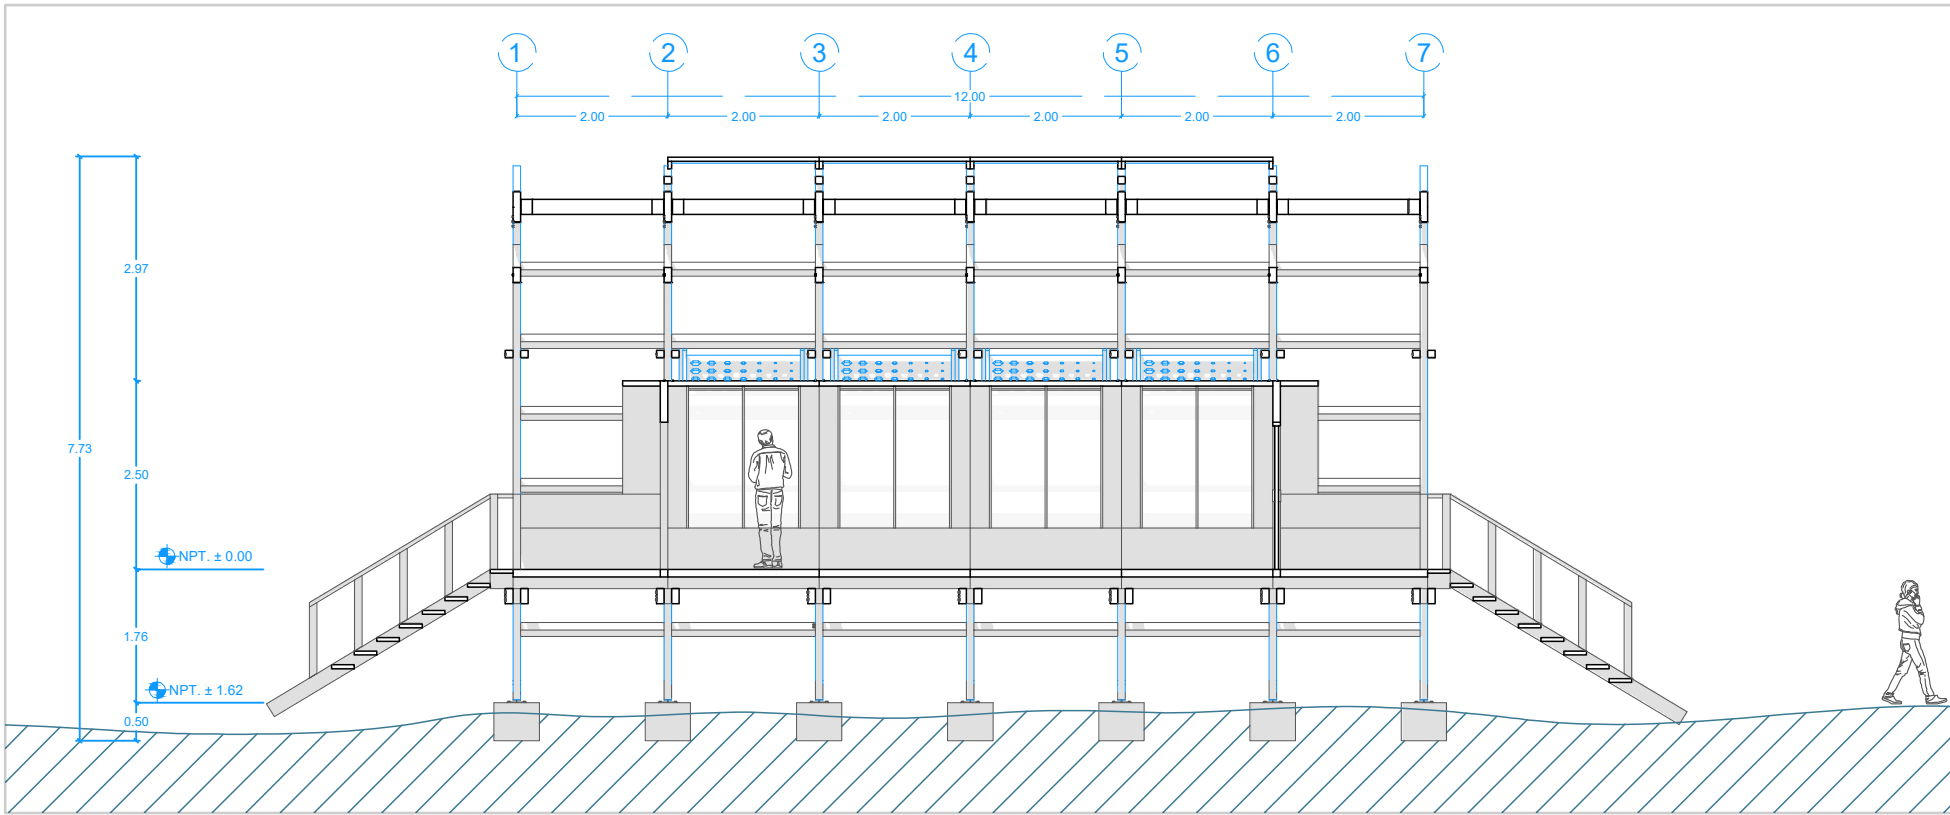

Elevacion esc 1:100

