




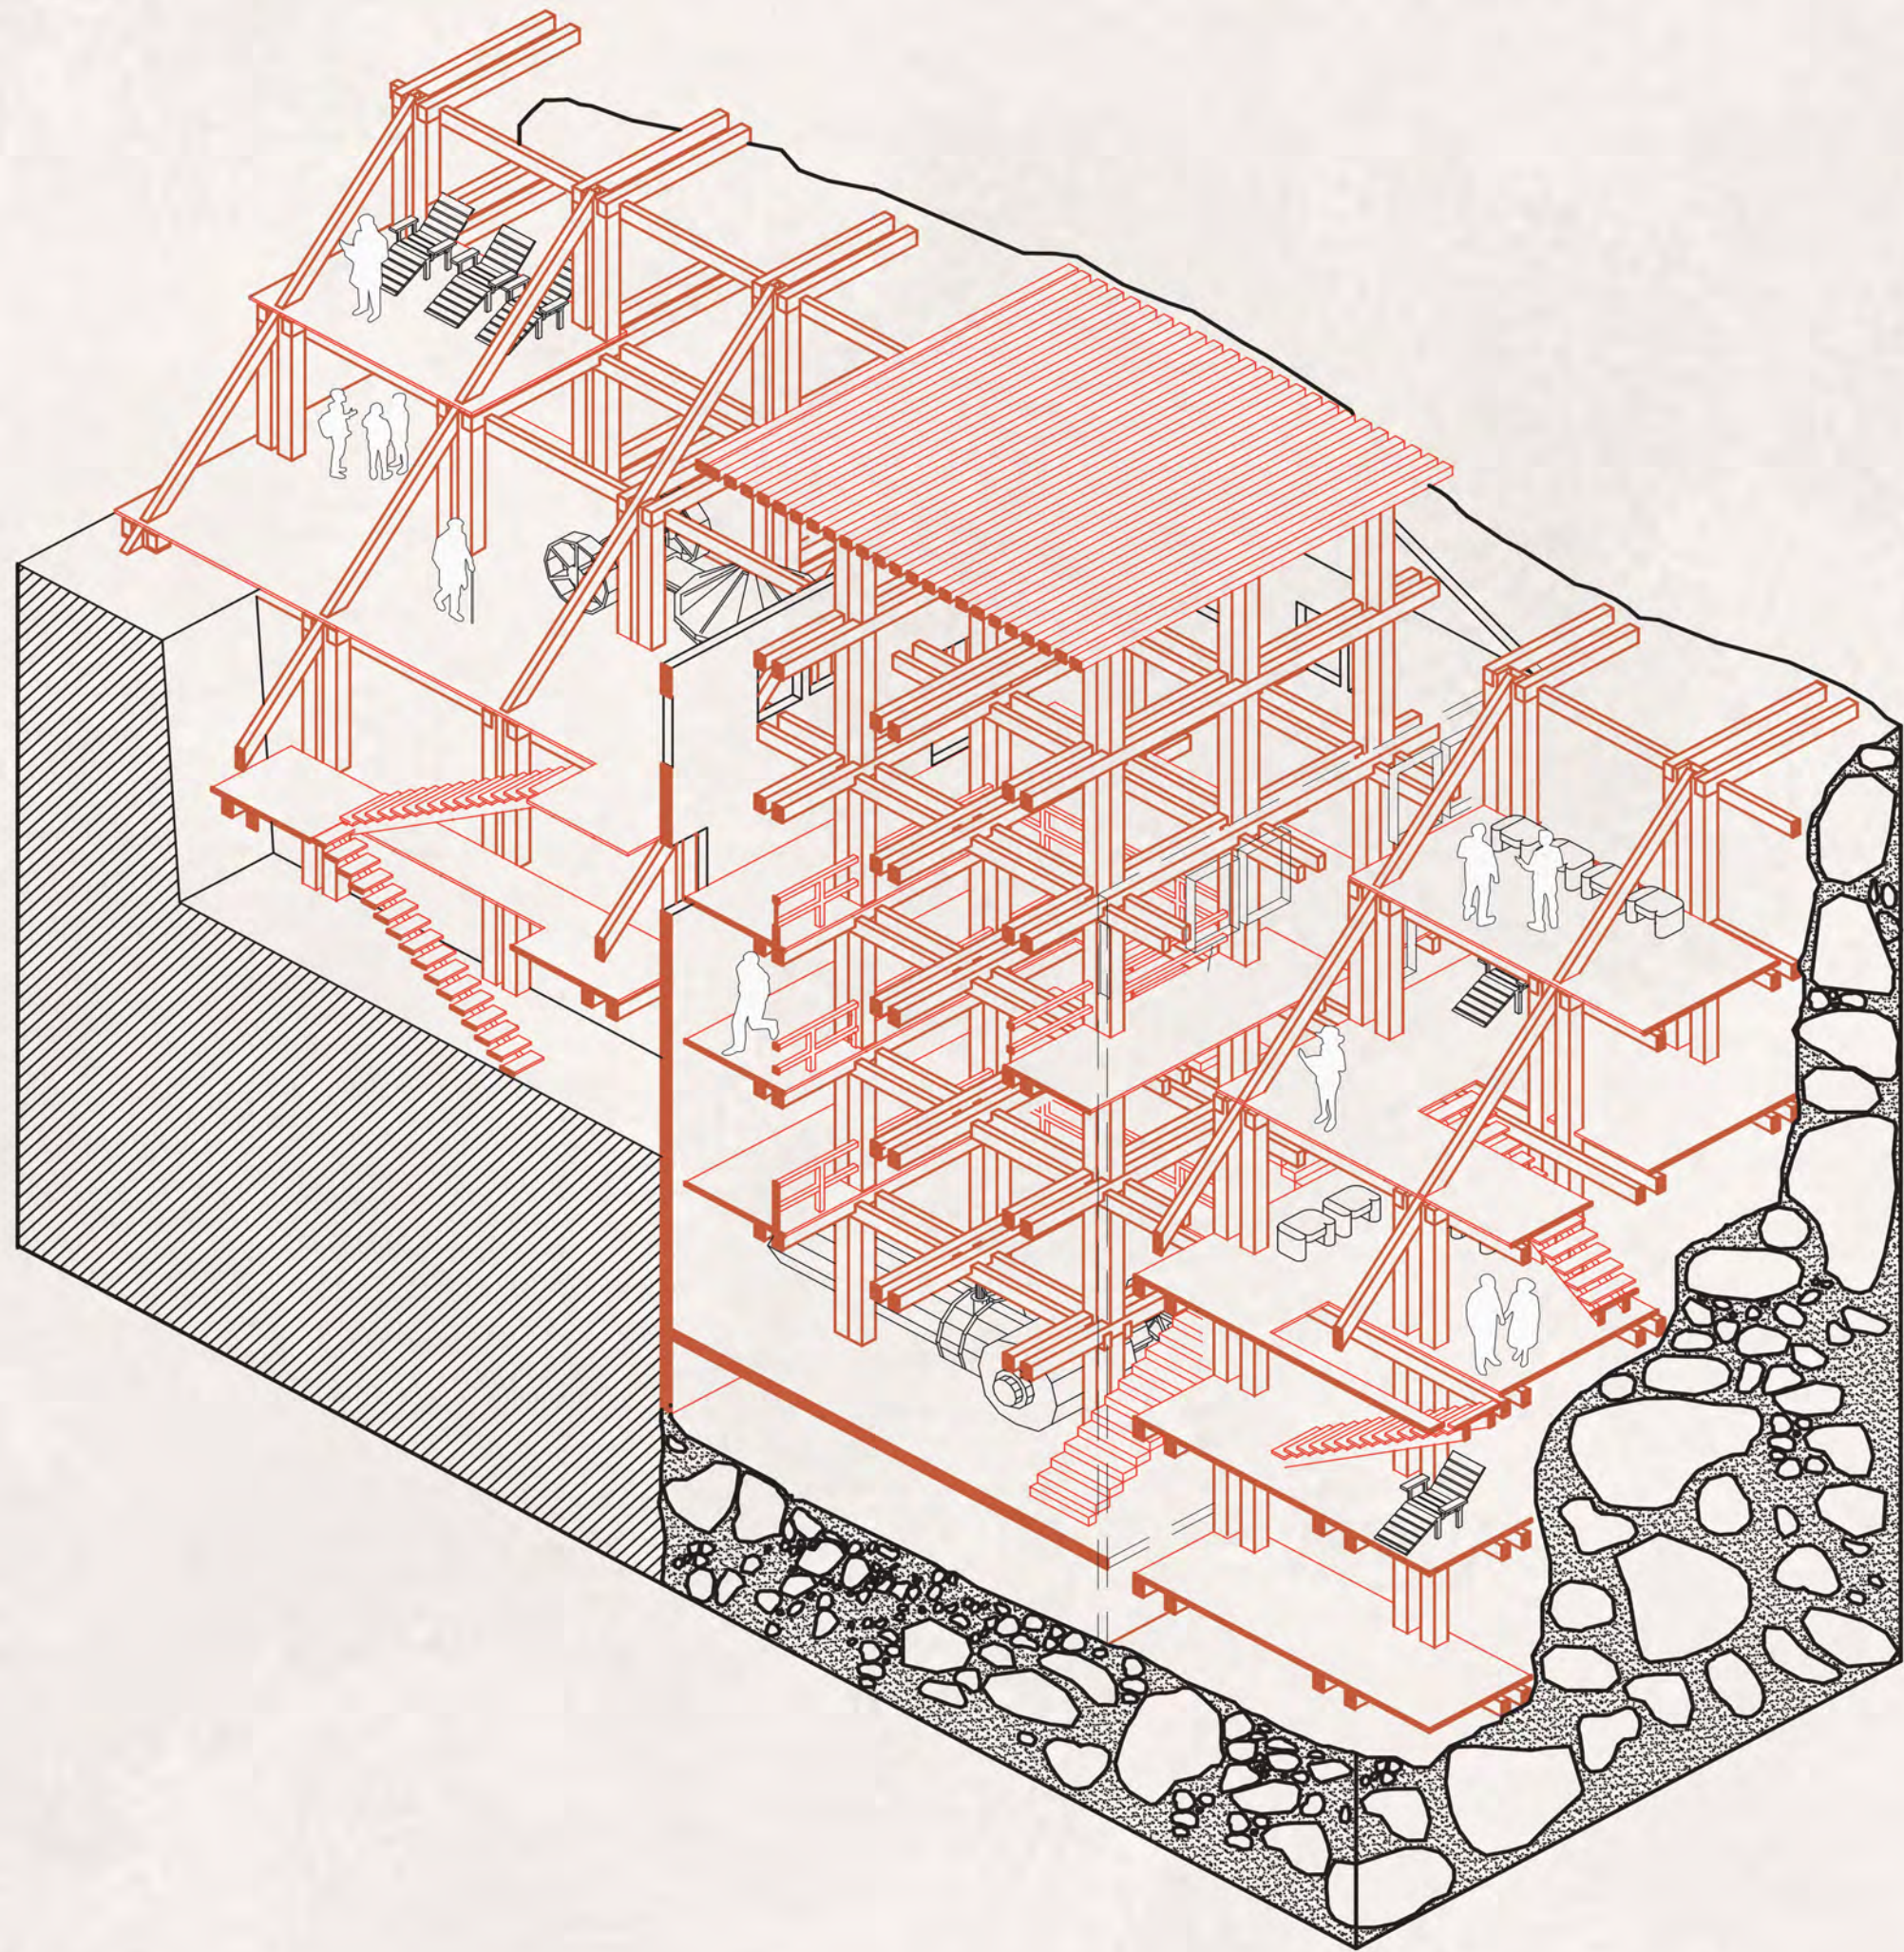

DETALLES
CONSTRUCTIVOS

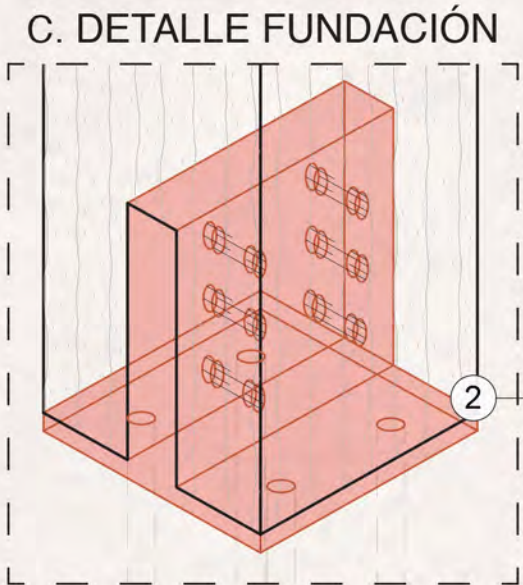

1. VIGA DIAGONAL MLE 300mm x 300mm
2. VIGA MLE 200mm x 300mm
3. VIGA MLE 150mm x 300mm
4. PILAR MLE 300mm x 300mm
5. LOSA CLT 60mm
6. TABLA CLT 280mm x 50mm
7. FUNDACIÓN HA
8. PLACA ANCLAJE DE ACERO
9. VIGA MLE 150mm x 150mm
10. VIGA MLE 100mm x 200mm
11. PILAR MLE 200mm x 100mm
12. PILAR MLE 200mm x 200mm

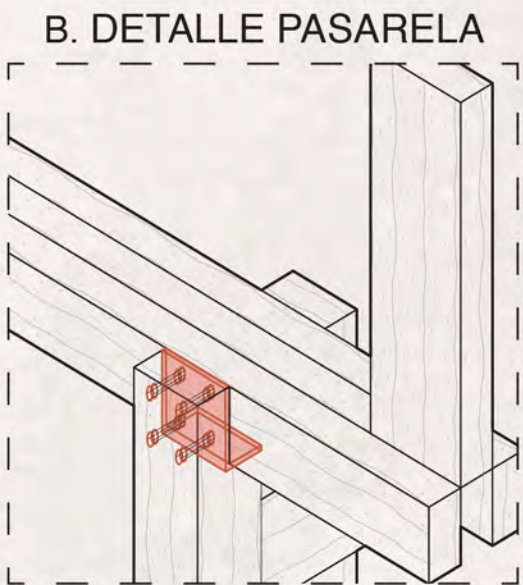